LEGEND:

- ● 5/8" IRON PIN FOUND, WITH CAP MARKED "T.A. HOPPES P.S. 6352", UNLESS OTHERWISE AS NOTED
  5/8" X 30" IRON PIN SET CAPPED "N.B.P."
- ● R/R SPIKE FOUND
  R/R SPIKE SET
- ○ IRON PIPE FOUND
- ● MAG NAIL FOUND
  M.B.L. = MINIMUM BUILDING SETBACK LINE
  U/E = UTILITY EASEMENT

RECORD PLAN

Sigler Road Plat

SECTION 30, TOWN 3, RANGE 9 M.Rs.
CITY OF NEW CARLISLE
CLARK COUNTY, OHIO
CONTAINS

22.919 Acres in Lots (22 Total Lots)
2.707 Acres in Right-of-Way

25.626 Acres TOTAL

GRAPHIC SCALE

(IN FEET)
1 inch = 100 ft.

NORTH BASED ON THE EAST LINE OF SECTION 29, TOWN 3, RANGE 9 M.Rs. BEING N 05°18'29" E AS DETERMINED BY GPS OBSERVATION ON NGS CONTROL STATIONS CLARK 5, CLARK 14, CLARK 113 AND CLARK 117.

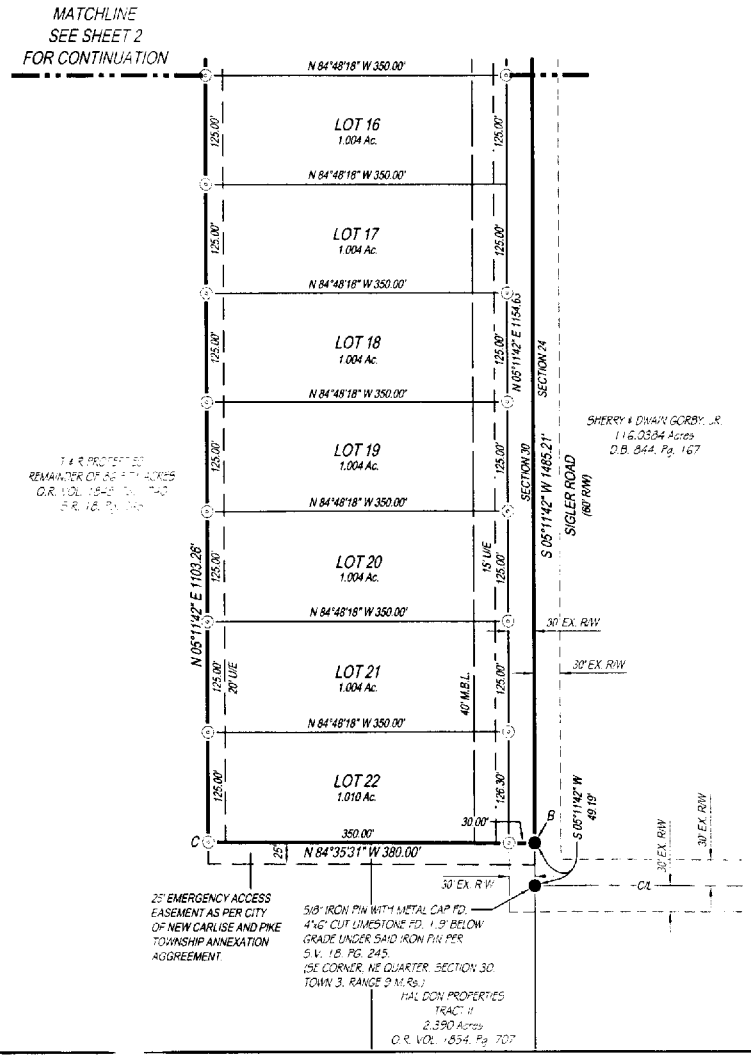

GRAPHIC SCALE

(IN FEET)
1 inch = 100 ft.

THIS INSTRUMENT PREPARED BY

NORFLEET, BROWN & PETKEWICZ INC.
Civil Engineers & Surveyors
226 Byers Road, Suite 301
Miamisburg, Ohio 45342
Ph (937)847-2313 Fax (937)847-2303

SCALE: 1"=100'	DRAWN: J.T.P.	CHK'D:	
DATE: September, 2008	JOB No.: 08-6461		